PARADISE STORAGE SECOND PLAT

A REPLAT OF LOT3 PARADISE SOUTH AND A REPLAT OF LOT 1 PARADISE STORAGE FINAL PLAT

A Major Subdivision in Clay County, Missouri

CONDITIONAL USE PERMIT SITE PLAN

SHEET 1 OF 1 – SEPTEMBER 1, 2016

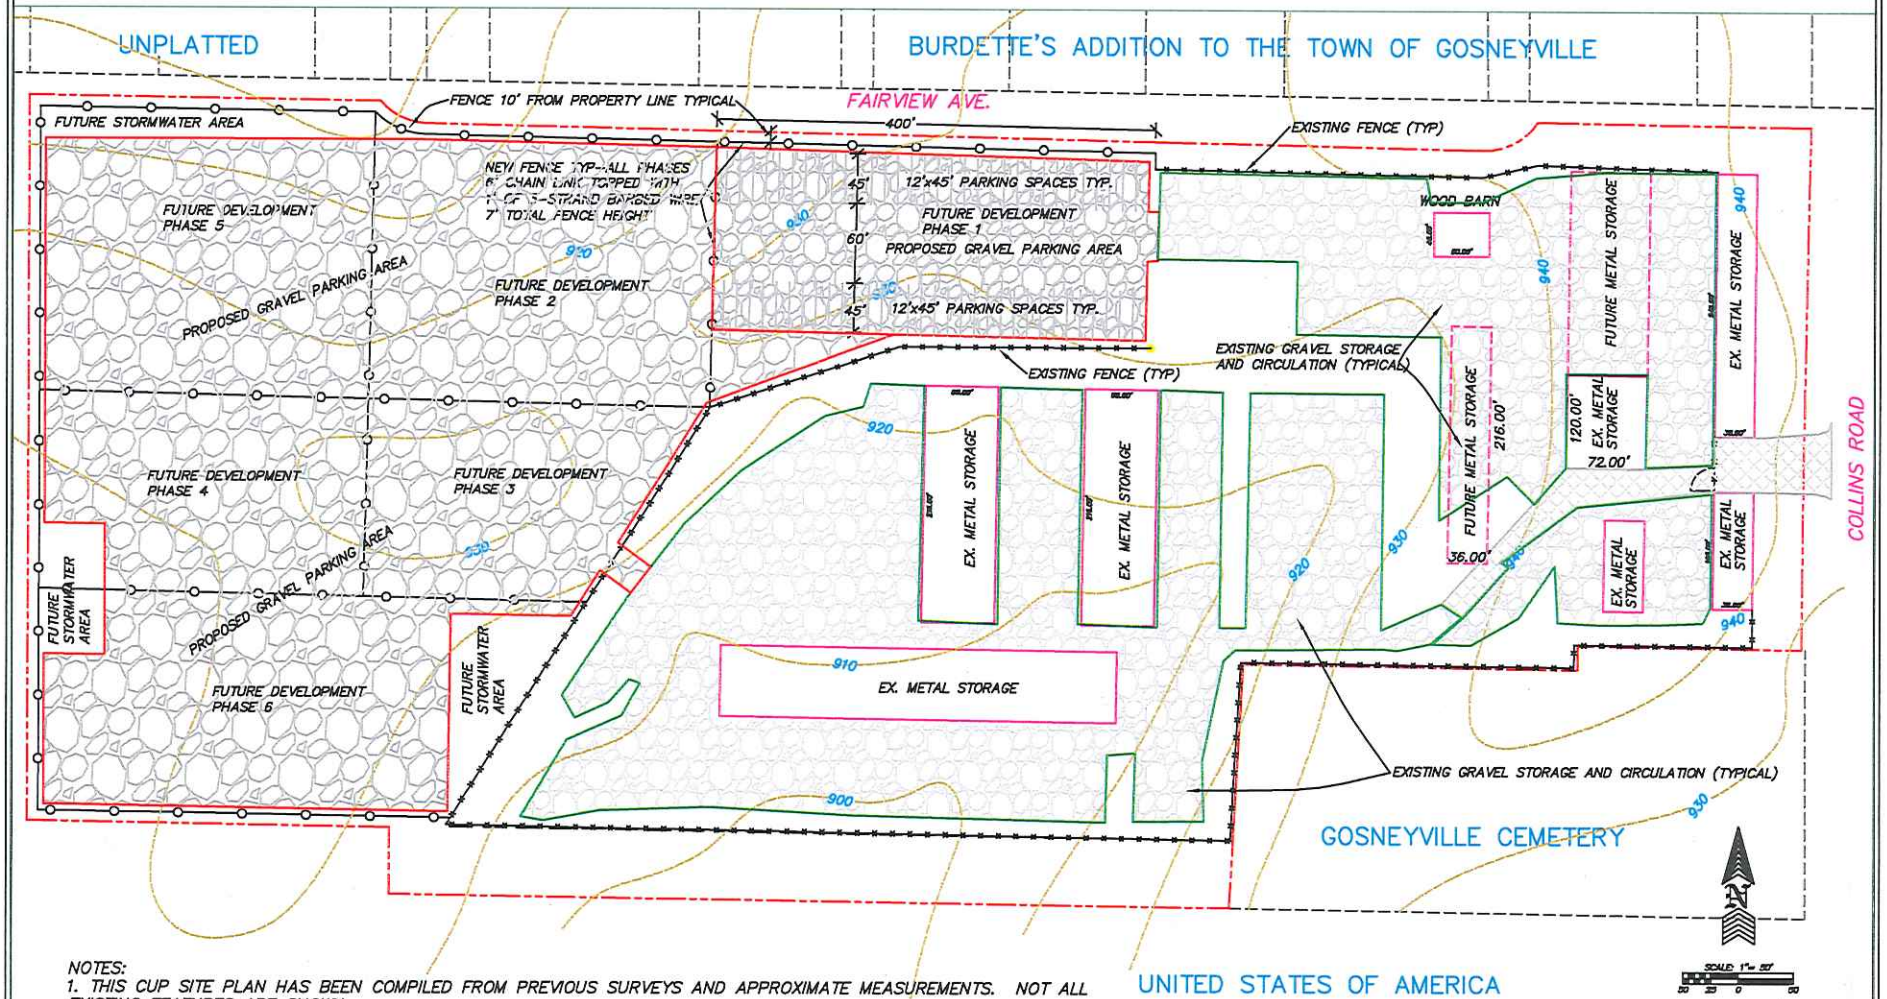

NOTES:
1. THIS CUP SITE PLAN HAS BEEN COMPILED FROM PREVIOUS SURVEYS AND APPROXIMATE MEASUREMENTS. NOT ALL EXISTING FEATURES ARE SHOWN.
2. REFER TO THE PARADISE STORAGE SECOND PLAT FOR PROPERTY LINE AND EASEMENT / SETBACK INFORMATION.
3. FUTURE PHASE STORMWATER AREAS ARE APPROXIMATE AND WILL BE REFINED BY DRAINAGE CALCULATIONS.